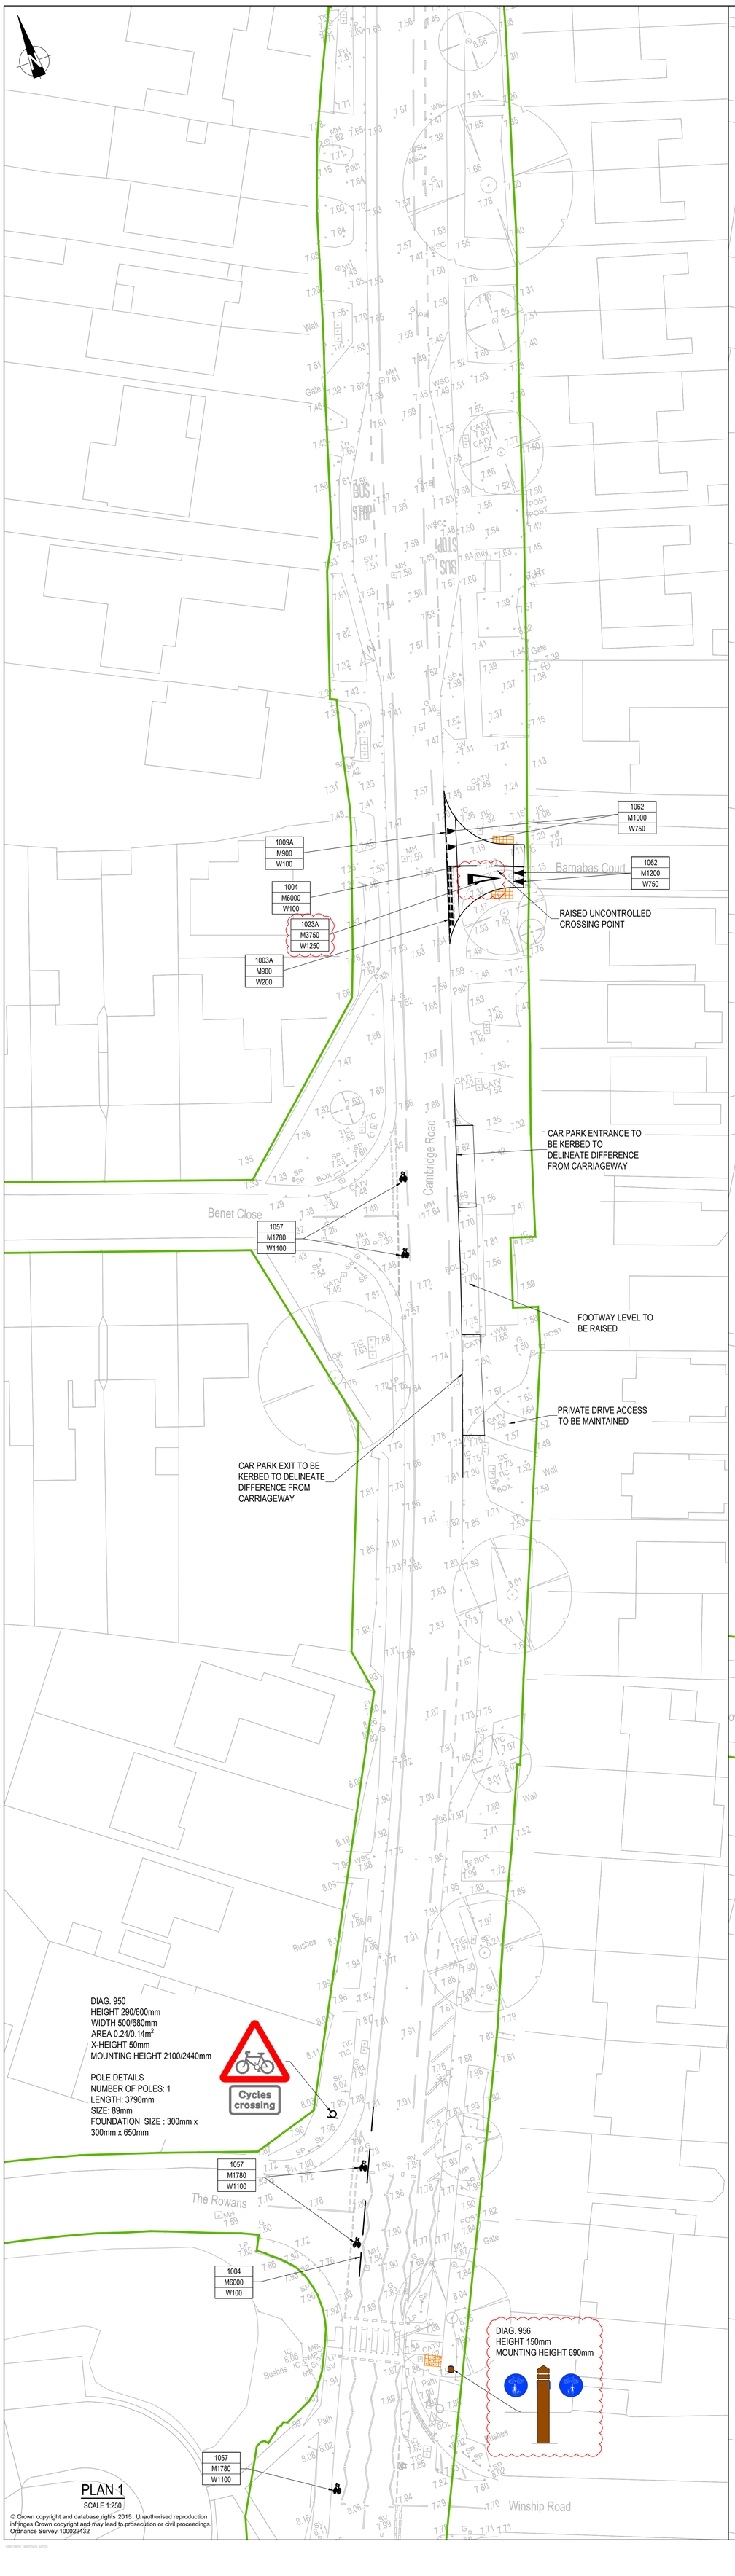

PLAN 1
SCALE 1:250

© Crown copyright and database rights 2015. Unauthorised reproduction infringes Crown copyright and may lead to prosecution or civil proceedings. Ordnance Survey 100022432

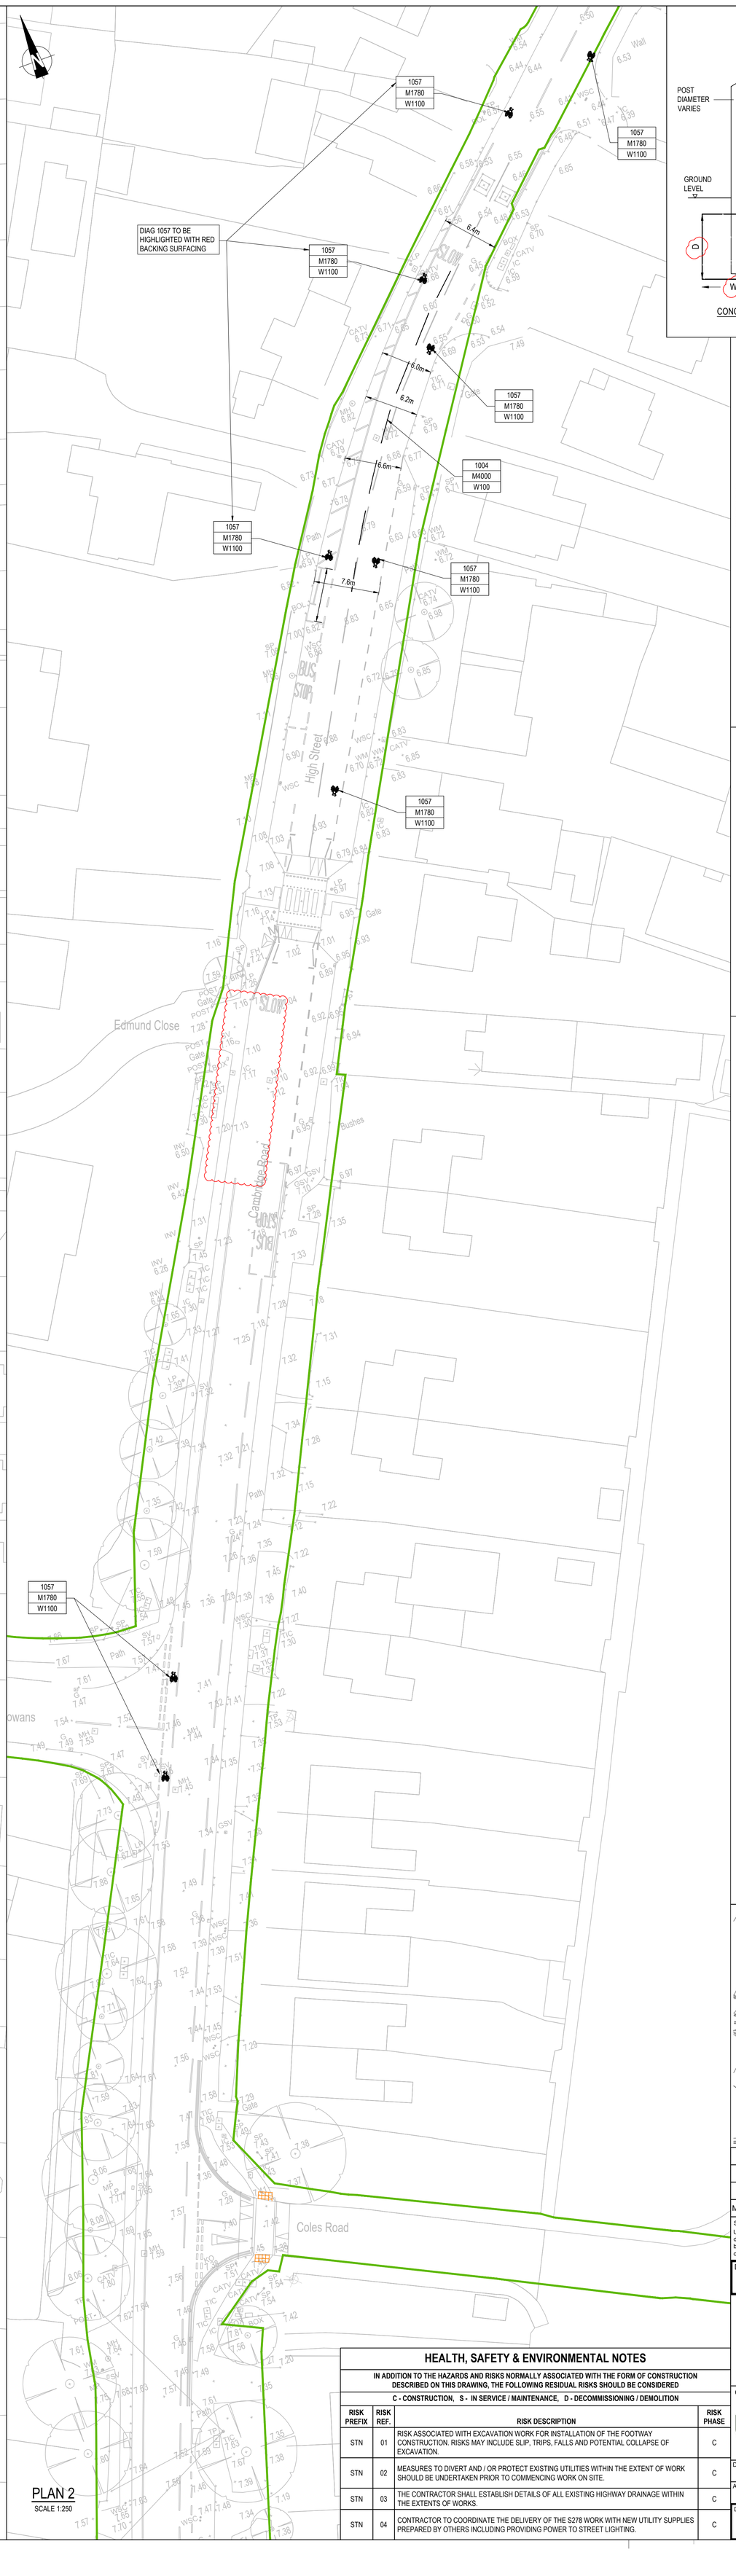

PLAN 2
SCALE 1:250

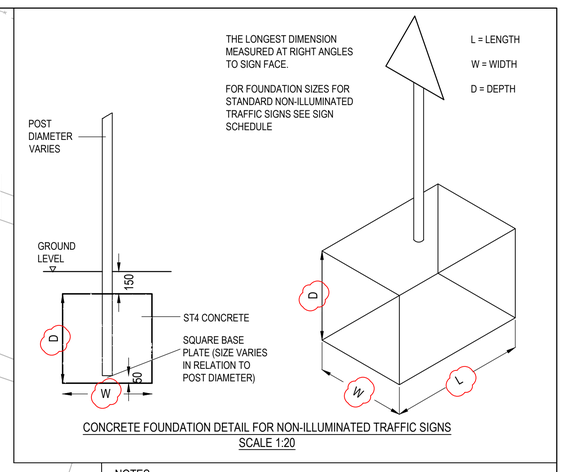

CONCRETE FOUNDATION DETAIL FOR NON-ILLUMINATED TRAFFIC SIGNS
SCALE 1:20

NOTES:-

1. ALL DIMENSIONS ARE IN METRES UNLESS NOTED OTHERWISE.
2. ALL LEVELS ARE IN METRES RELATIVE TO ORDNANCE DATUM NEWLYN UNLESS NOTED OTHERWISE.
3. ALL COORDINATES ARE IN METRES RELATIVE TO ORDNANCE SURVEY NATIONAL GRID.
4. THE CONTRACTOR IS TO VERIFY ALL DIMENSIONS ON SITE BEFORE COMMENCING WORK.
5. THIS DRAWING SHOULD BE READ IN CONJUNCTION WITH ALL DRAWINGS AND CCC'S HOUSING ESTATE ROAD CONSTRUCTION SPECIFICATION APRIL 2018 (AMENDED AUGUST 2020). THE DESIGNER WILL PROVIDE THE CONTRACTOR WITH A COPY OF THIS DOCUMENT.
6. ALL TRAFFIC SIGNS AND ROAD MARKINGS TO BE IN ACCORDANCE WITH THE TRAFFIC SIGNS REGULATIONS AND GENERAL DIRECTIONS (2016).
7. THE MODULE LENGTH IS THE COMBINED LENGTH OF ONE MARK AND ONE GAP FOR LINES OR THE ACTUAL SIZE OF OTHER MARKINGS SUCH AS LANE ARROWS.
8. THE EXACT POSITION OF ALL SIGNS SHALL BE AGREED WITH THE OVERSEEING ORGANISATION PRIOR TO THEIR INSTALLATION. ALL PROPOSED AND EXISTING SIGNS ARE TO BE PROVIDED WITH APPROPRIATE AND UNRESTRICTED VISIBILITY AS PER CHAPTER 3 AND 4 OF THE TRAFFIC SIGNS MANUAL. THE CONTRACTOR SHALL TAKE DUE CONSIDERATION OF THE DRAINAGE AND UTILITIES WHEN CONSIDERING THE POSITION AND INSTALLATION OF ROAD SIGNS.

KEY:-

- EXISTING HIGHWAY BOUNDARY
- PROPOSED BUFF TACTILE PAVING
- PROPOSED RED COLOURED TACTILE PAVING
- PROPOSED BUFF CORDUROY TACTILE PAVING
- PROPOSED TRAFFIC SIGN
- PROPOSED TIMBER BOLLARD INCORPORATING CYCLE SIGN - FOR DETAILS REFER TO CCC HERCS APPENDIX 21 AND CLAUSE 22.01
- RELOCATED FEEDER PILLAR
- PROPOSED BELISHA BEACON

ROAD MARKINGS:-

1004 / M6000 / W100
- 1004: DIAGRAM NO. (TRAFFIC SIGNS REGULATIONS AND GENERAL DIRECTIONS 2016)
- M6000: TOTAL LENGTH OF MODULE (mm) - SEE NOTE 7
- W100: WIDTH (mm)

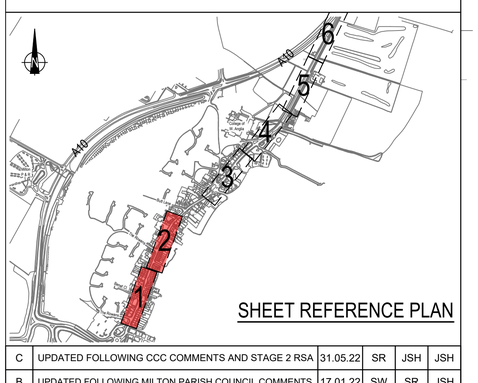

SHEET REFERENCE PLAN

Mark	Revision	Date	Drawn	Chkd	Appd
C	UPDATED FOLLOWING CCC COMMENTS AND STAGE 2 RSA	31.05.22	SR	JSH	JSH
B	UPDATED FOLLOWING MILTON PARISH COUNCIL COMMENTS	17.01.22	SW	SR	JSH
A	UPDATED LAYOUT	05.11.21	JS	JSH	JSH

SCALING NOTE: Do not scale this drawing - any errors or omissions shall be reported to Stantec without delay.
UTILITIES NOTE: The position of any existing public or private sewers, utility services, plant or apparatus shown on this drawing is believed to be correct, but no warranty to this is expressed or implied. Other such plant or apparatus may also be present but not shown. The Contractor is therefore advised to undertake their own investigation where the presence of any existing sewers, services, plant or apparatus may affect their operations.

Drawing Issue Status
DETAILED DESIGN

WATERBEACH BARRACKS AND AIRFIELD MILTON CYCLE ROUTE IMPROVEMENT WORKS GENERAL ARRANGEMENT, ROAD MARKINGS AND SIGNS SHEET 1 OF 3

Client: Urban&Civic

Stantec
stantec.com/uk

Copyright reserved
The copyrights to all designs and drawings are the property of Stantec. Reproduction or use for any purpose other than that authorised by Stantec is forbidden.

CAMBRIDGE
Tel: 01223 882 000

Date of 1st Issue	Designed	Drawn
23.05.2021	CAC	CAC
A0 Scale 1:250	Checked SJC	Approved JSH

Drawing Number: 30509/2089/101
Revision: C

HEALTH, SAFETY & ENVIRONMENTAL NOTES

IN ADDITION TO THE HAZARDS AND RISKS NORMALLY ASSOCIATED WITH THE FORM OF CONSTRUCTION DESCRIBED ON THIS DRAWING, THE FOLLOWING RESIDUAL RISKS SHOULD BE CONSIDERED

C - CONSTRUCTION, S - IN SERVICE / MAINTENANCE, D - DECOMMISSIONING / DEMOLITION

RISK PREFIX	RISK REF.	RISK DESCRIPTION	RISK PHASE
STN	01	RISK ASSOCIATED WITH EXCAVATION WORK FOR INSTALLATION OF THE FOOTWAY CONSTRUCTION. RISKS MAY INCLUDE SLIP, TRIPS, FALLS AND POTENTIAL COLLAPSE OF EXCAVATION.	C
STN	02	MEASURES TO DIVERT AND / OR PROTECT EXISTING UTILITIES WITHIN THE EXTENT OF WORK SHOULD BE UNDERTAKEN PRIOR TO COMMENCING WORK ON SITE.	C
STN	03	THE CONTRACTOR SHALL ESTABLISH DETAILS OF ALL EXISTING HIGHWAY DRAINAGE WITHIN THE EXTENTS OF WORKS.	C
STN	04	CONTRACTOR TO COORDINATE THE DELIVERY OF THE S278 WORK WITH NEW UTILITY SUPPLIES PREPARED BY OTHERS INCLUDING PROVIDING POWER TO STREET LIGHTING.	C